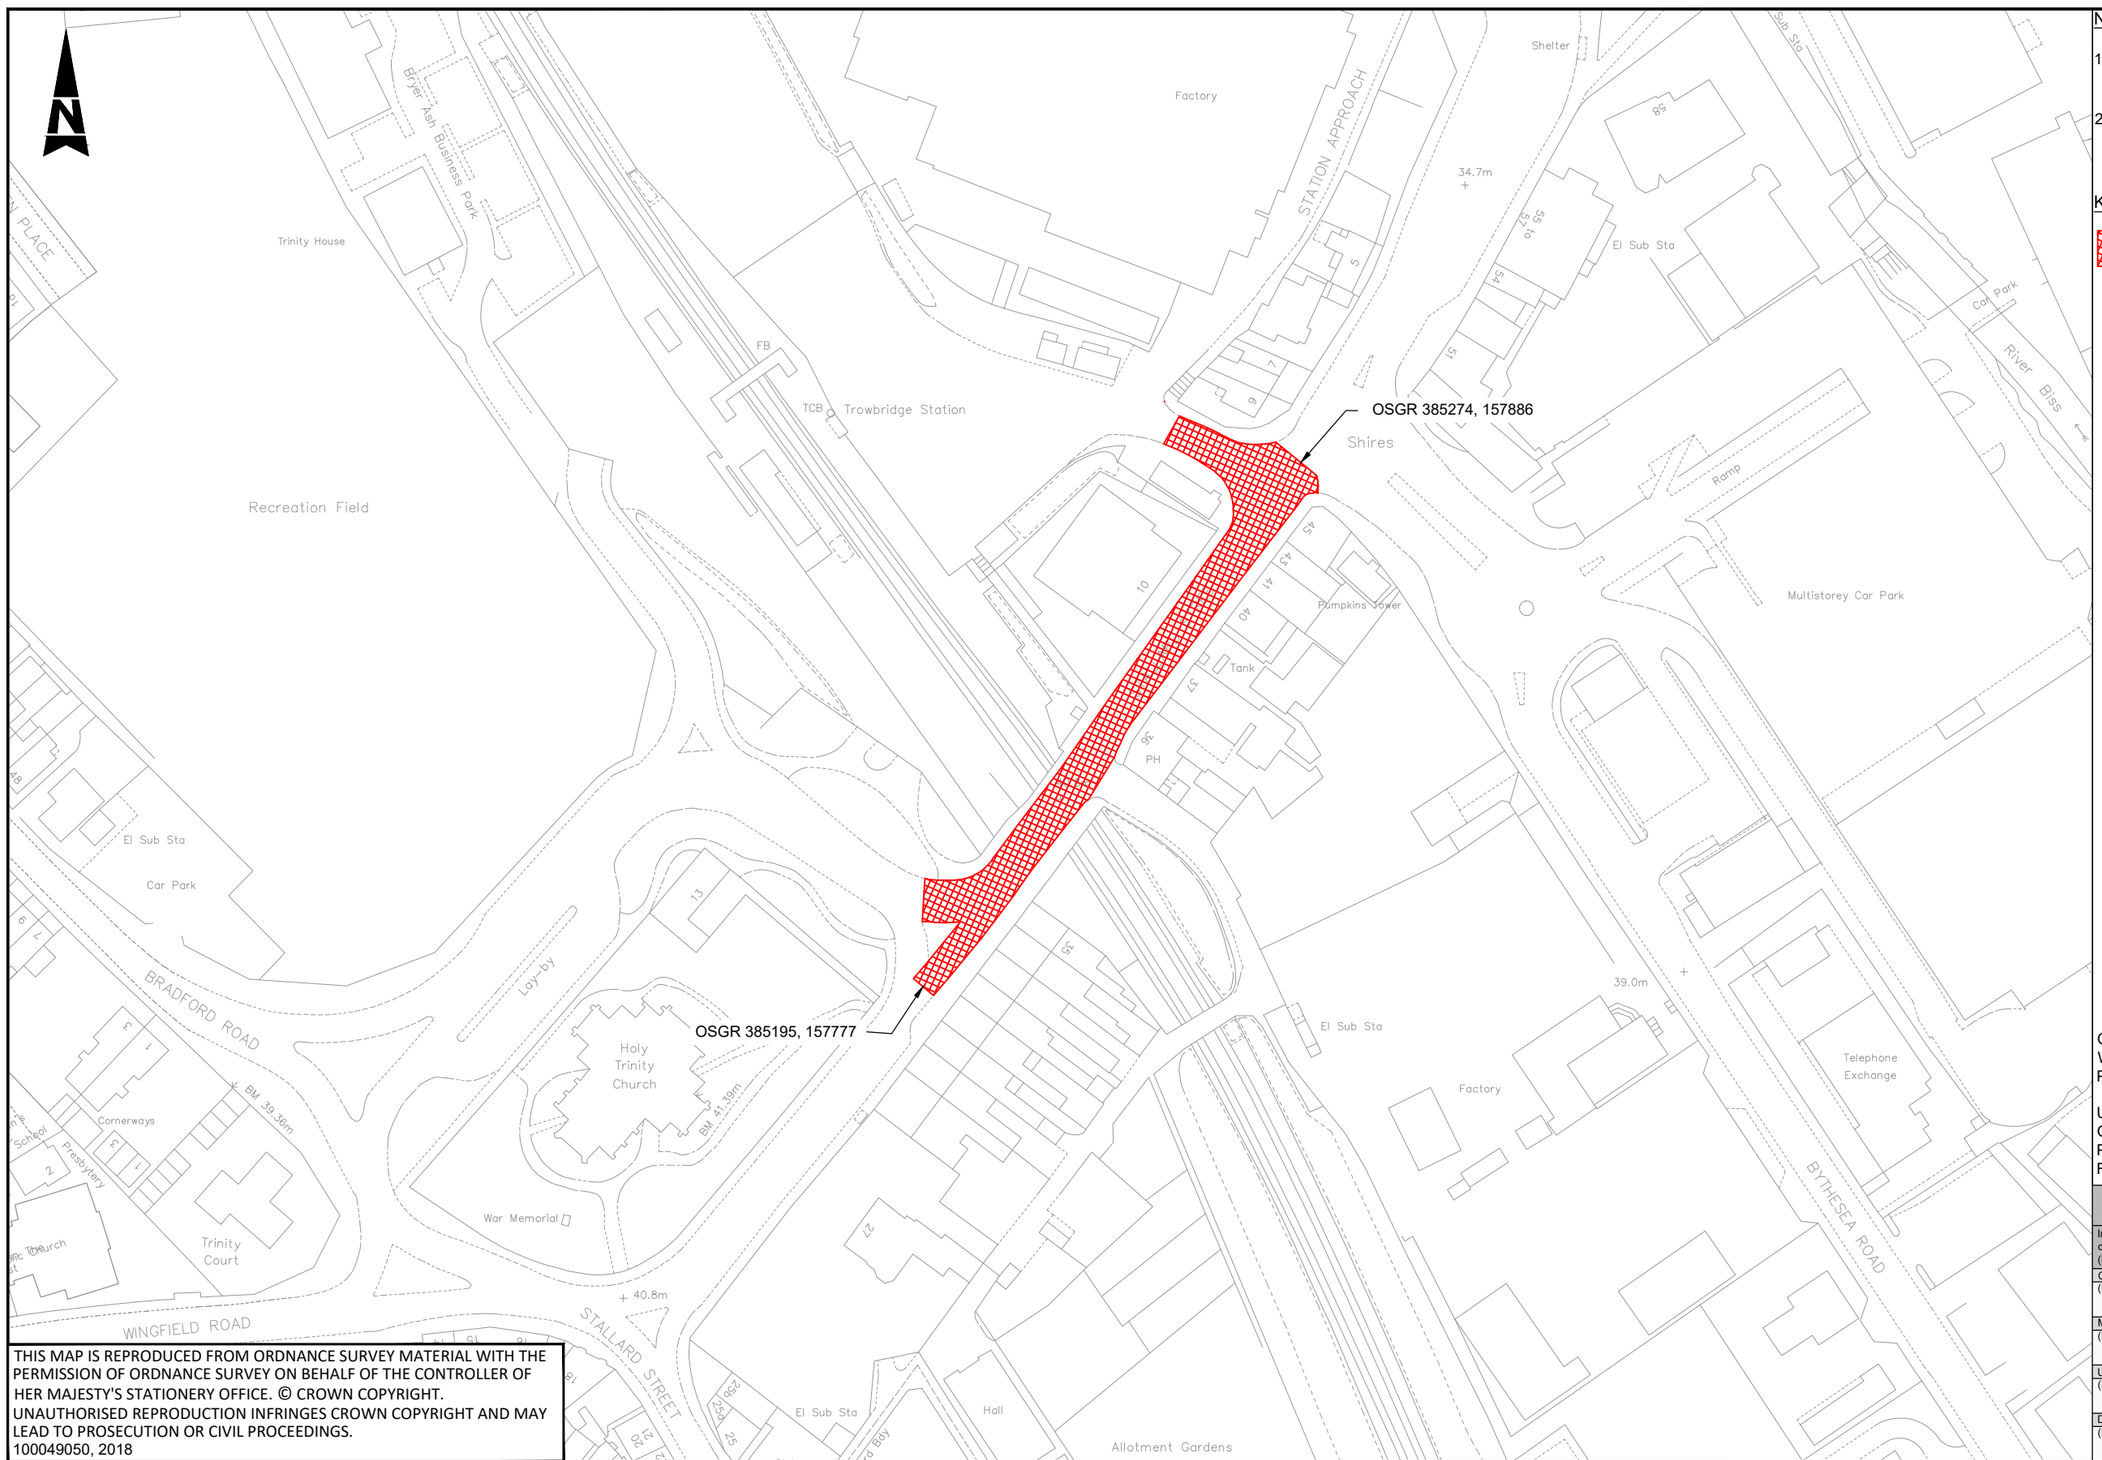

Millimetres 100 10 0

DO NOT SCALE

THIS MAP IS REPRODUCED FROM ORDNANCE SURVEY MATERIAL WITH THE PERMISSION OF ORDNANCE SURVEY ON BEHALF OF THE CONTROLLER OF HER MAJESTY'S STATIONERY OFFICE. © CROWN COPYRIGHT. UNAUTHORISED REPRODUCTION INFRINGES CROWN COPYRIGHT AND MAY LEAD TO PROSECUTION OR CIVIL PROCEEDINGS.
100049050, 2018

Notes

1. Limits of works are approximate and are to be agreed on site with the Engineer.
2. Chainage 0m is located at the southern face of the splitter island (which is on the Trinity Roundabout).

Key

Site Extents

Client Finance Code: 63 31 88
Works Order No: TBC
Postal Area: BA14

USRN: 43801591
Grid Ref: 385195, 157777 to 385274, 157886
Philips Street Atlas: Page 105 C8
Road Speed Limit: 30mph

SAFETY, HEALTH AND ENVIRONMENTAL INFORMATION

In addition to the hazards/risks normally associated with the types of work detailed on this drawing, note the following significant residual risks (Reference shall also be made to the design hazard log).

Construction
(Enter "None" if applicable)

Maintenance / Cleaning
(Enter "None" if applicable)

Use
(Enter "None" if applicable)

Decommissioning / Demolition
(Enter "None" if applicable)

Description	Status	Revision	Drawn	Checked	Reviewed	Authorised	Issue Date
First Issue	A1	C01	SL	AP	SP	SP	31/10/19

Drawing Suitability: APPROVED - PUBLISHED
Status: A1

ATKINS
Member of the SNC-Lavalin Group
County Gate
County Way
Trowbridge
Wiltshire
BA14 7FJ
Tel: +44 (0)11225 730360
www.atkinsglobal.com

Copyright © Atkins Limited (2018)

Client: Wiltshire Council – Where everybody matters

Project Title: Major Maintenance 2019/2020 Surface Only Schemes 2019/2020

Drawing Title: A363 Stallard Street, Trowbridge Site Extents

Drawing Number: Project WHCC_HM - Originator ATK - Volume HGN - 1920SO0710 - Location - Type DR - Role CH - Number 000002

Original Size: A3 | Scale: NTS | Project Ref. No: 5188286 | Sheet: 1 of 1 | Rev: C01